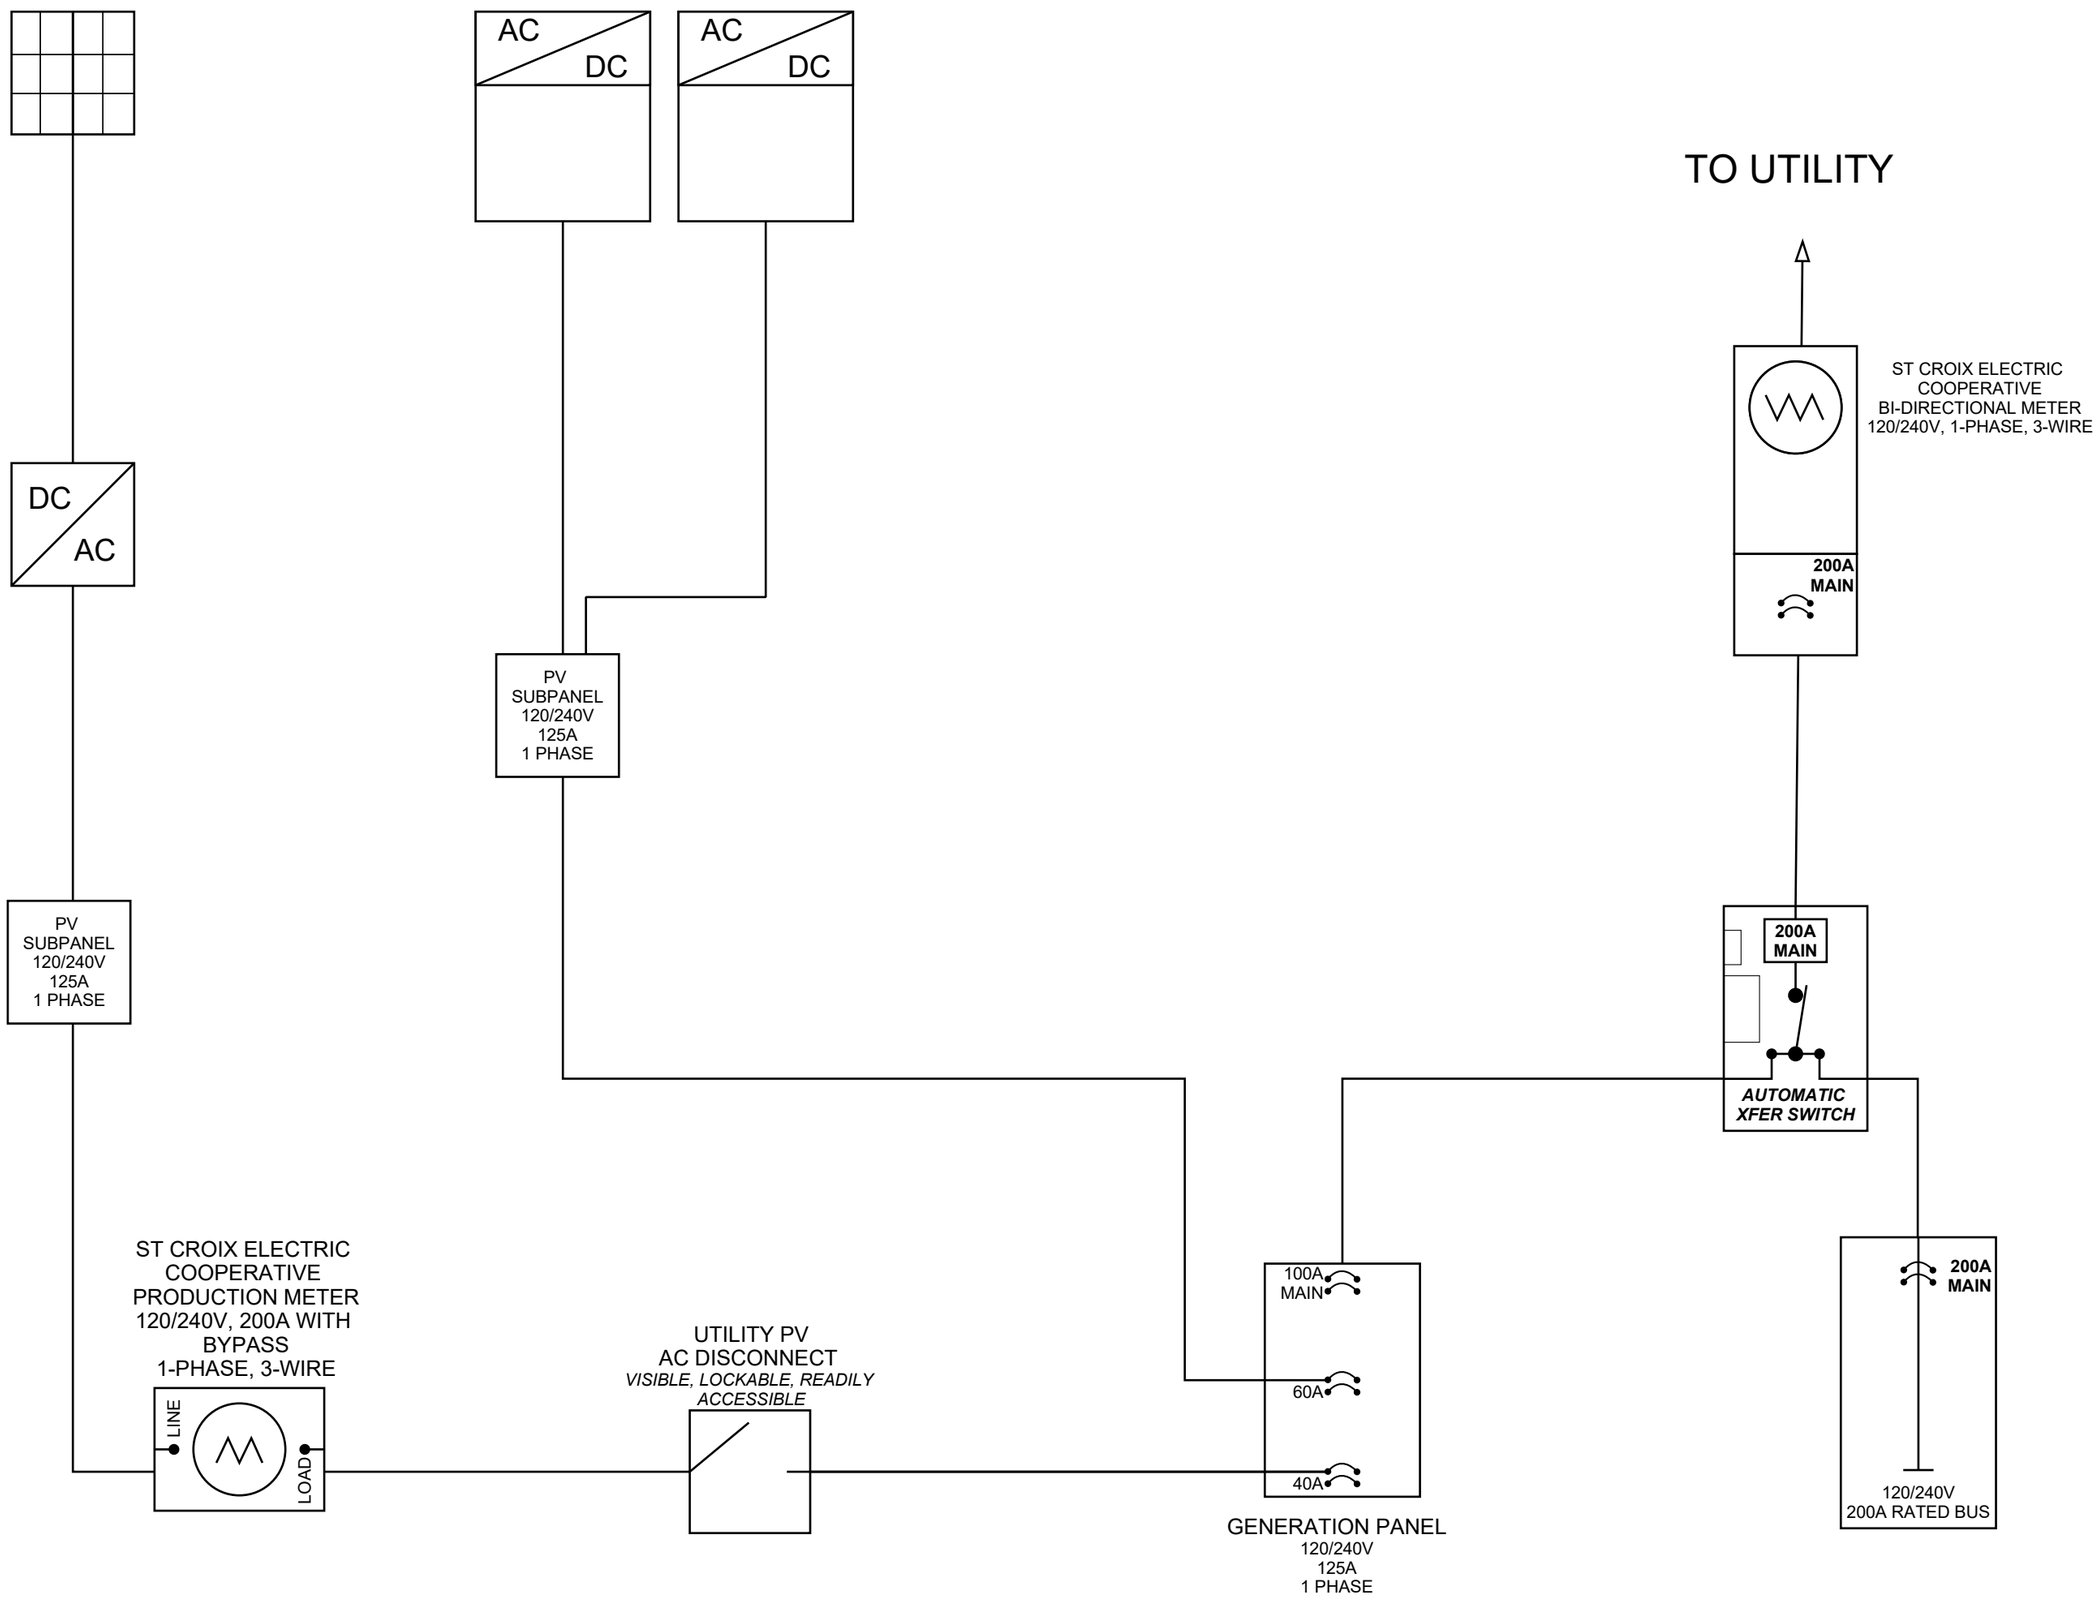

**DISTANCES NOT TO SCALE*

1. DESIGN MEETS NEC CODE AND SHALL BE INSTALLED IN ACCORDANCE WITH NEC 690 AND POSTED WITH APPLICABLE WARNINGS, SIGNAGE, AND PLAQUES PER NEC 705-10, 690-17, & 690-64 (b) (5)

2. SOLAR MODULES, INVERTERS, AND CORRESPONDING ELECTRICAL EQUIPMENT ARE LISTED.

3. INVERTERS ARE UL 1741 LISTED

REVISIONS

LAST: 12/5/19 AM

PROJECT-PAGE TITLE

ELECTRICAL
LINE DIAGRAM

PAGE NUMBER

A4